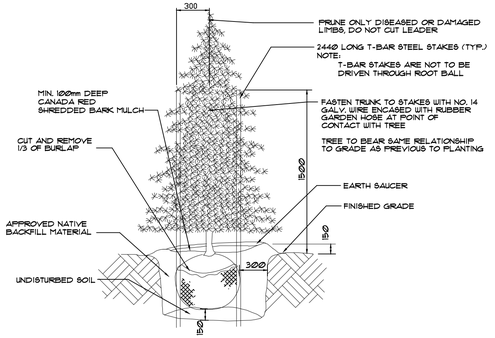

1 **CONIFEROUS TREE PLANTING DETAIL**
NTS

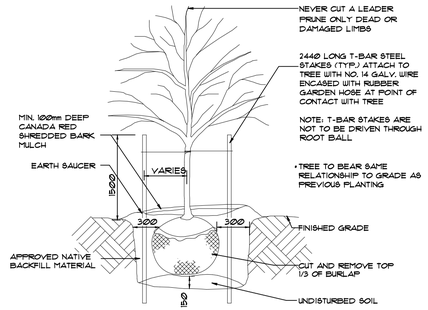

2 **DECIDUOUS TREE PLANTING DETAIL**
NTS

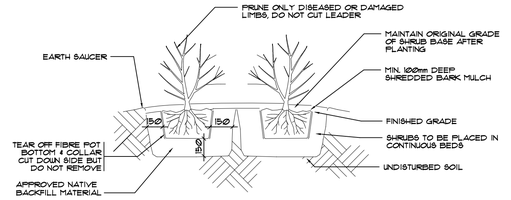

3 **SHRUB PLANTING DETAIL**
NTS

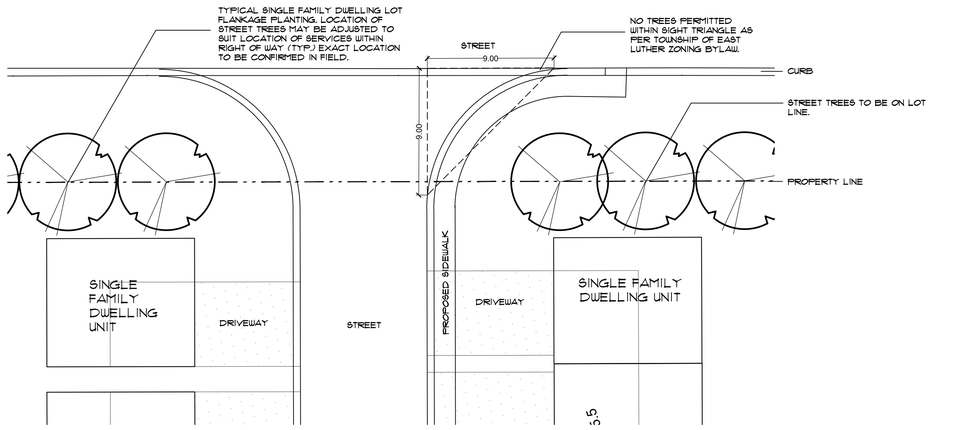

4 **TYPICAL STREET TREE PLANTING LOCATION AT SINGLE FAMILY UNITS**
1:200

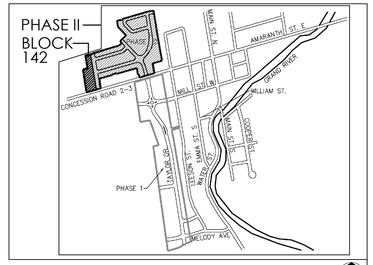

KEY MAP N.T.S.

GENERAL NOTES

1. ALL WORKMANSHIP WILL BE TO THE STANDARDS OF LANDSCAPE ONTARIO.
2. ALL PLANT MATERIAL TO BE NO.1 GRADE NURSERY GROWN IN ACCORDANCE WITH THE CANADIAN STANDARDS FOR NURSERY STOCK, 6TH EDITION, 1998, BY THE CANADIAN NURSERY TRADES ASSOCIATION.
3. BACKFILL WILL CONSIST OF SOIL NATIVE TO THE SITE OR GENERAL SOIL TYPE/CLASS NATIVE TO THE SITE. TOPSOIL TO BE TESTED FOR NUTRIENT VALUE, AND AMENDED FOR OPTIMAL GROWTH AS PER THE RECOMMENDATIONS OF THE SOIL TEST.
4. CONTRACTOR SHALL MAINTAIN ALL LANDSCAPE AREAS UNTIL OWNER'S ACCEPTANCE OF PROJECT.
5. CONTRACTOR TO LOCATE ALL UNDERGROUND UTILITIES.
6. PLANTING MAY BE ADJUSTED TO SUIT LOCATIONS OF SITE UTILITY STRUCTURES/SERVICES.
7. ALL MATERIALS MUST BE APPROVED BY LANDSCAPE ARCHITECT PRIOR TO INSTALLATION.
8. SPREAD MULCH TO A MINIMUM OF 100mm COMPACTED DEPTH ON ALL TREE PITS AND PLANTING BEDS.
9. CHECK AND VERIFY ALL DIMENSIONS AND QUANTITIES PRIOR TO COMMENCEMENT OF WORK. ANY DISCREPANCIES ARE TO BE REPORTED IN WRITING TO THE LANDSCAPE ARCHITECT. QUANTITIES NOTED WITHIN THE PLAN SUPERCEDE THOSE IN THE PLANT LIST. ANY SUBSTITUTIONS SHALL BE APPROVED BY THE LANDSCAPE ARCHITECT.
10. FINAL INSPECTION AND ACCEPTANCE OF PLANTING WORK SHALL COINCIDE WITH THE FINAL INSPECTION AND ACCEPTANCE OF ALL WORK INCLUDED IN THE CONTRACT.
11. SUBMIT A WRITTEN GUARANTEE TO THE EFFECT THAT ALL PLANTS ACCEPTED DURING THE PERIOD OF JANUARY 1st TO JULY 15th SHALL BE GUARANTEED FOR TWO YEARS STARTING FROM JULY 15th. PLANTS ACCEPTED DURING THE PERIOD OF JULY 15th TO DECEMBER 31st SHALL BE GUARANTEED FOR TWO YEARS FROM THE DATE OF ACCEPTANCE. THE GUARANTEE PERIODS LISTED ABOVE SHALL APPLY TO ALL "NURSERY GROWN" PLANTS.
12. AT THE TIME OF FINAL INSPECTION ALL PLANTS SHALL BE IN A HEALTHY, VIGOROUS GROWING CONDITION, PLANTED IN FULL ACCORDANCE WITH DRAWINGS AND CONDITIONS.
13. SITE PLAN INFORMATION AS PER ASTRID CLOS AND GM BLUE PLAN

ONTARIO ASSOCIATION OF LANDSCAPE ARCHITECTS
AARON W. HILL
OALA
MEMBER

no.	date	description	by
1	may.26.17	For approval	KO

REVISIONS

MAYBERRY HILL SUBDIVISION
PHASE II

BLOCK 142
REGISTERED PLAN 7M-67
Township of East Luther Grand Valley

DETAILS

Thomasfield Homes Limited

MacKinnon & Associates
a division of 907216 Ontario Inc.
Providing Solutions in Urban, Landscape and Environmental Planning
550 Parkside Drive, Unit A-21, Waterloo, Ontario N2L 5V4
Tel. (519) 725-5140 FAX (519) 725-5144

DRAWN BY: KO	DESIGNED BY: KO	APPROVED BY: AWH
PROJECT NO. 2011-62	SCALE: 1:250	DATE: MAY 2017
PLOTTED: MAY 25,2017	SHEET: L2	